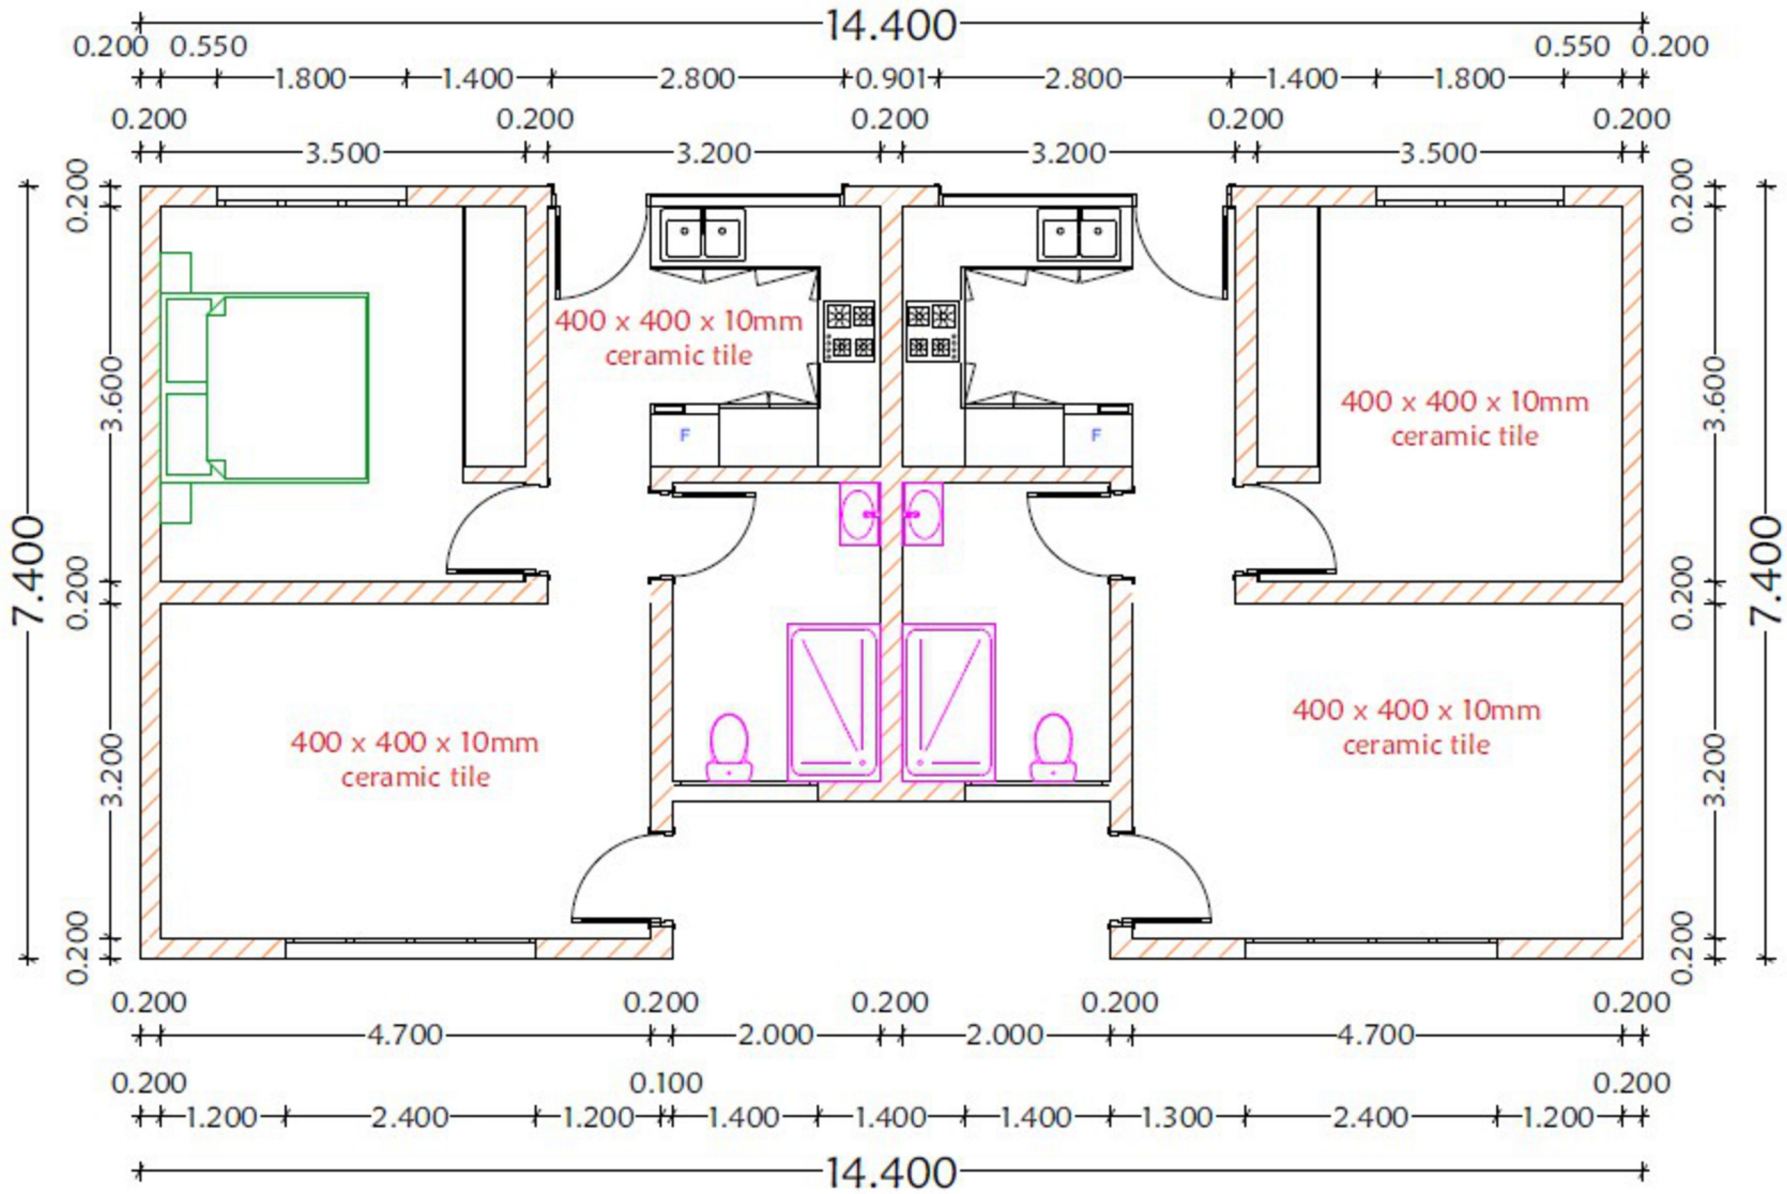

NOTES

GENERAL

1. All dimensions in mm
2. No scaling of drawing Contractor to check all dimensions and setting out and confirm with architect and/or engineer as necessary.
3. Any discrepancy should be notified immediately to the designer and clarified by consulting the respective consultants' drawings.
4. permanent vents (pv) to be provided to all windows and doors except WC doors.

STRUCTURAL

5. All RC works to be in accordance to engineer's detail.

MECHANICAL

6. All plumbing and drainage to comply with MoPW's specification.
7. All service ducts to be accessible from all floors.
8. Deep seal or anti-vac to all fittings connected to the SVP's or waste pipes.
9. All bends and junction to have inspection plates.
10. Drain pipes passing beneath buildings and driveways to be encased in 150mm concrete surround.
11. All underground foul and waste drain pipes shall be cast iron to comply to bbs41514 and 5225.

ELECTRICAL

12. All electrical works must be co-ordinated with mechanical works.
13. Any conflicts must be clarified before work.

Revisions

Project

PROPOSED GALANA KULALU STAFF QUARTERS

Drawing title

Staff quarters

SCALE 1:50

USER

RURAL ELECTRIFICATION AND RENEWABLE ENERGY CORPORATION

Scale 1 2 3

Project job no.

	Name	Sign	Date
Drawn & Designed	Sydney Wahome		20/05/2023
Checked	Eng. Okova		20/05/2023

APPROVED

REREC