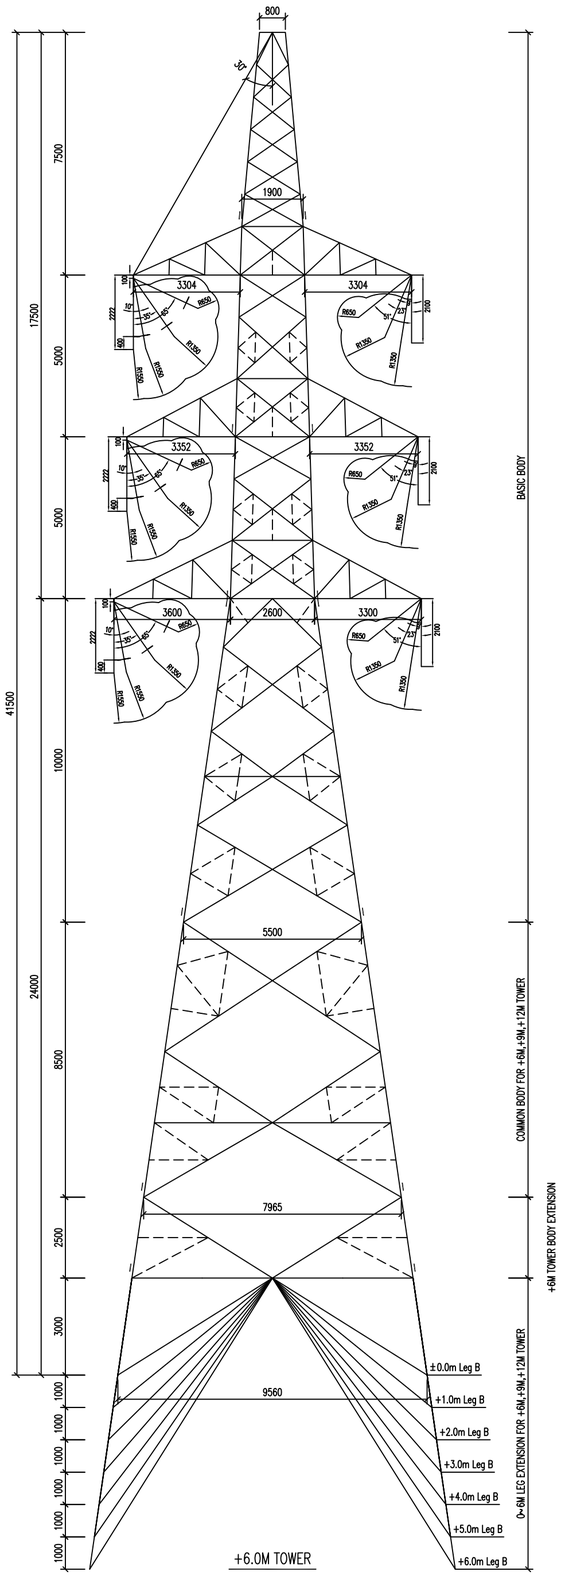

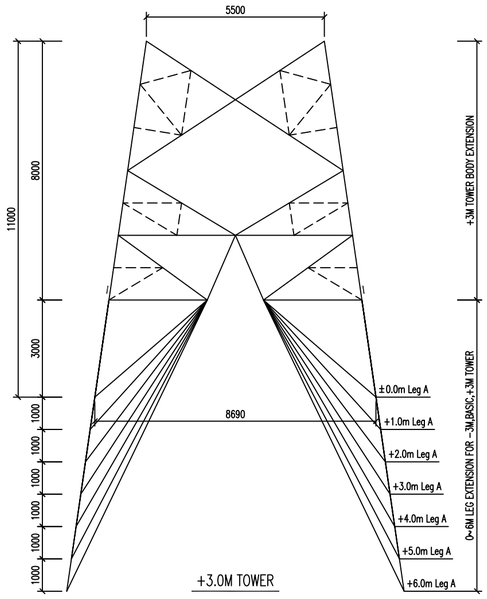

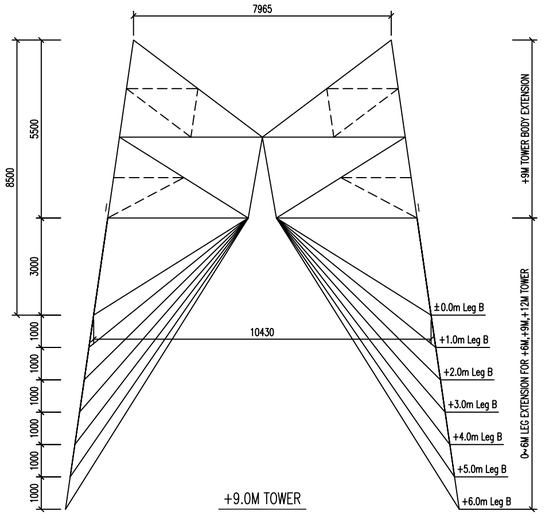

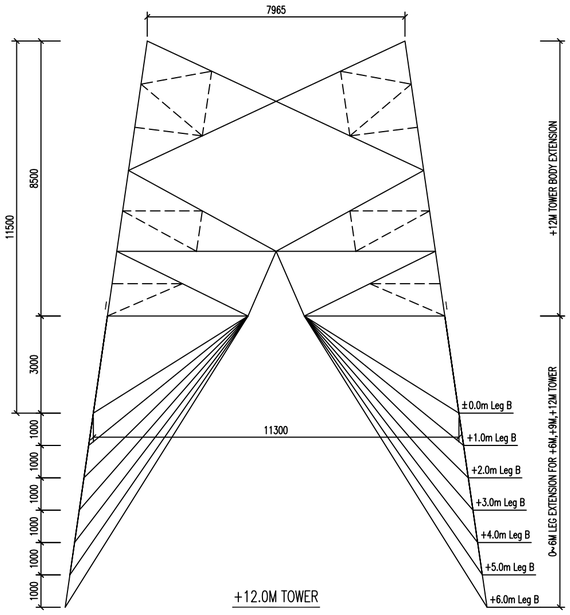

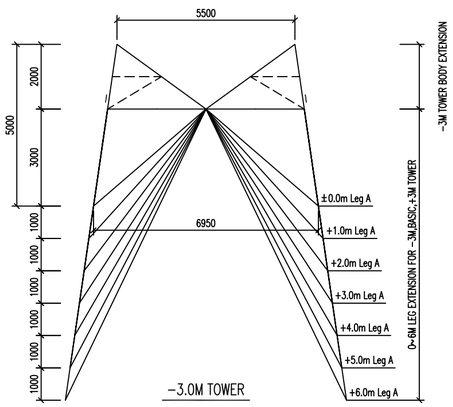

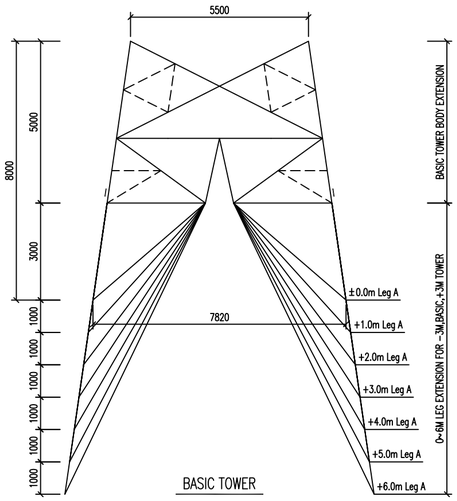

Notes: All dimensions are in mm.

REV.	DESCRIPTION	DATE	DRAW	DESIGN	CHECK	REVIEW	APPROVE
1		31/1/2024					

Employer	RURAL ELECTRIFICATION AND RENEWABLE ENERGY CORPORATION
Contractor	
Project	GALANA KULALU FOOD SECURITY PROJECT
Design	GALANA KULALU RIVER CROSSING
Title	TENSION TOWER OUTLINE FOR 132Kv

SCALE 1:150	PAGE 1	TOTAL 1	FOR BIDDING